FilmL.A., Inc.
6255 W Sunset Blvd, 12th Floor
Hollywood, CA 90028
t: (213)977-8600 - f: (213)977-8601
www.filmla.com

Summary Information

Permit No: F00141843-A **Type of Permit:** FILMING **Release Date:** 09/27/2018

Production Company WARNER BROS TELEVISION - YOUNG SHELDON

Insured Company Name WARNER BROS TELEVISION - YOUNG SHELDON

Contact Phone No. 1 818-954-4342
Contact Phone No. 2
Fax 818-954-7870
Address 4000 WARNER BLVD, BLDG 137 RM 2077A
BURBANK, California 91522

Production Title YOUNG SHELDON

Type of Production TV Drama

Producer Tim Marx

Director Director Varies

1st AD Drew Rosenberg Michael Judd

Production Manager Stephen Lim

FilmL.A. Coordinator Hans Groszkruger

Location Manager Kei Rowan-Young
Primary Phone Mobile - 310-923-5102
Secondary Phone

Location Assistant Zak Kahn
Primary Phone Mobile - 310-503-2481
Secondary Phone

Fees

Posting 300	$69.00
Posting 1800	$828.00
Posting Max	$621.00
Notification Charge	$170.00
LA CITY LANE AND STREET CLOSURE FEE	$312.00
LA CITY DOT SIGN REMOVALS AND ENGINEERS	$870.00
FILMLA NON-REFUNDABLE FILM PERMIT RIDER FEE	$109.00

Total Permit Fee $2,979.00

Number of Locations 1

NOT A PERMIT

FilmL.A., Inc.
6255 W Sunset Blvd, 12th Floor
Hollywood, CA 90028
t: (213)977-8600 - f: (213)977-8601
www.filmla.com

Summary Information

Location

Permit Number	F00141843-A	**Location Manager**	Kei Rowan-Young
Production Company	WARNER BROS TELEVISION - YOUNG...	Primary Phone	Mobile - 310-923-5102
Insured Company	WARNER BROS TELEVISION - YOUNG...	Secondary Phone	
Production Title	YOUNG SHELDON		

Location Address 5501 Morella Ave, Los Angeles, CA, 91607

Location Type Private Residence

Prep Dates 9/28/2018 - 9/28/2018 07:00 - 15:00 1 day

Film Dates 9/28/2018 - 9/28/2018 15:00 - 22:00 1 day

Strike Dates 9/29/2018 - 9/29/2018 07:00 - 14:00

Open or Closed to the Public Closed

Generic Conditions
Community Survey Obtained
Equipment staging and vehicles may park on one side of the street only.
Must Maintain 5' Clearance on Sidewalks/Walkways
No cast or crew parking on area streets
Number of uniformed officers listed on the permit is a minimum requirement.
Permittee remains responsible for deploying a sufficient number of uniformed officers to provide traffic and crowd control to ensure the safety of the film crew and the public.
Traffic control must be done in accordance w/MUTCD
Traffic Officers Required
Uniformed officers shall have a copy of the film permit in their possession and are required to confirm that all traffic control signage devices are in place.

Please see attached document Morella (closure) - Albers (closure) - Young Sheldon 9-28.pdf

Equipment on Location

Type	Quantity
10 Ton Truck	3
5 or 10 ton trucks	3
Cast/Crew vehicles	5
Condors	3
Generator	2
Picture vehicles	5
Portable restrooms	1
Semi Trucks	1

Personnel on Location

Type	Quantity
Cast	5
Crew	85
Extras	5
Off-Duty/Retired LAPD Officer(s)	2
Spot Check	1

NOT A PERMIT

FilmL.A., Inc.
6255 W Sunset Blvd, 12th Floor
Hollywood, CA 90028
t: (213)977-8600 - f: (213)977-8601
www.filmla.com

Summary Information — Location

Permit Number	F00141843-A	**Location Manager**	Kei Rowan-Young
Production Company	WARNER BROS TELEVISION - YOUNG...	Primary Phone	Mobile - 310-923-5102
Insured Company	WARNER BROS TELEVISION - YOUNG...	Secondary Phone	
Production Title	YOUNG SHELDON		

Stakebed Trucks	4
Vans	4

Filming Activities Camera on sticks; Drive ups & away; Equipment on property; Equipment on sidewalk & street; Equipment on sidewalk, in curb lane & across street; Exterior Dialogue; Exterior establishing shots; Handheld equipment; Intermittent pedestrian control; Intermittent traffic control - 2 minutes standard;

Jurisdiction **Political:** Los Angeles City - Council District 02 **Police:** Los Angeles Police Department **Fire:** Los Angeles City

Thomas Guide **Page:** 562 **Grid:** H2

Approvals

FILML.A. CLOSURES	Yulizza Ramirez
LOS ANGELES CITY DEPARTMENT OF PUBLIC WORKS	Cairo Hunter
LOS ANGELES CITY POLICE DEPARTMENT	Gabriel Aleman
LOS ANGELES CITY DEPARTMENT OF TRANSPORTATION - SIGN & METER REMOVAL	Karina Chaki

Coordinator Note RIDER "A" RELEASES LOCATION

Coordinator Note Important Safety Notice: Stop sign is a regulatory sign and cannot be completely removed per Traffic Safety Rules and Regulations. However, LADOT will temporarily nut and bolt in-place the stop sign and its post for the production company to remove it only at the start of the film shoot, and nut and bolt it back as soon as the film shoot is completed. To ensure public safety, the production company to place a temporary barricade for the stop sign at the intersection when the stop sign is removed. 09/26/2018 02:14 PM

Karina Chaki FILM SHOOT DATE: FRIDAY 9/28 (3PM) - SATURDAY 9/29 (7AM) LOCATION: MORELLA AVE AND ALBERS ST - REMOVE 5 "NO PARKING" SIGNS AND 5 POSTS NUMBER 1,2,3,4,5 AS SHOWN IN PICTURE - TEMPORARILY NUT AND BOLT 2 STOP SIGNS AND 2 POSTS NUMBER 1 AND 2 AS SHOWN IN PICTURE ON THURSDAY 9/27 - REINSTALL ALL SIGNS AND POSTS AFTER 7AM ON SATURDAY 9/29 CONTACT: KEI ROWAN YOUNG 310-923-5102

Parking

Base Camp		**Crew Parking**	
Location	6335 Bellingham Ave, North Hollywood, CA, 91606	Location	6335 Bellingham Ave, North Hollywood, CA, 91606
Type : Other		Type : Other	

NO PERMIT

FilmL.A., Inc.
6255 W Sunset Blvd, 12th Floor
Hollywood, CA 90028
t: (213)977-8600 - f: (213)977-8601
www.filmla.com

Summary Information

Location

Permit Number	F00141843-A	**Location Manager**	Kei Rowan-Young
Production Company	WARNER BROS TELEVISION - YOUNG...	Primary Phone	Mobile - 310-923-5102
Insured Company	WARNER BROS TELEVISION - YOUNG...	Secondary Phone	
Production Title	YOUNG SHELDON		

	Location		Location
Posting "No Parking" signs	W/S MORELLA, FROM ALBERS-BURBANK BLVD. E/S MORELLA, FROM ALBERS GOING 400' NORTH E/S MORELLA, FROM ALBERS GOING 100' SOUTH W/S MORELLA, FROM ALBERS-CHANDLER		
Approximate Footage	more than 1800	**Log Number**	217486
Date(s)	9/28/2018 to 9/28/2018	**Time(s)**	07:00 to 22:00
Posting "No Parking" signs	B/S ALBERS, CARPENTER-SIMPSON		
Approximate Footage	1501 - 1800	**Log Number**	217491
Date(s)	9/28/2018 to 9/28/2018	**Time(s)**	07:00 to 22:00
Posting "No Parking" signs	W/S SIMPSON AVE., ALBERS GOING 100' SOUTH		
Approximate Footage	0 - 300	**Log Number**	217493
Date(s)	9/28/2018 to 9/28/2018	**Time(s)**	13:00 to 22:00
Posting "No Parking" signs	B/S MORELLA AVE., FROM ALBERS GOING 200' NORTH N/S ALBERS AVE., FROM CARPENTER-SIMPSON S/S ALBERS, 100' EAST & WEST OF MORELLA		
Approximate Footage	1501 - 1800	**Log Number**	217653
Date(s)	9/29/2018 to 9/29/2018	**Time(s)**	09:00 to 15:00
Lane / Full Closure	FULL CLOSURE, MORELLA AVENUE FROM ALBERS TO CHANDLER BLVD.		
Approximate Footage	0 - 300		
Date(s)	9/28/2018 to 9/28/2018	**Time(s)**	14:00 to 22:00
Lane / Full Closure	FULL ROAD CLOSURE ALBERS ST., FROM CARPENTER-SIMPSON		

NOT A PERMIT

FilmL.A., Inc.
6255 W Sunset Blvd, 12th Floor
Hollywood, CA 90028
t: (213)977-8600 - f: (213)977-8601
www.filmla.com

Summary Information

Location

Permit Number	F00141843-A	**Location Manager**	Kei Rowan-Young
Production Company	WARNER BROS TELEVISION - YOUNG...	Primary Phone	Mobile - 310-923-5102
Insured Company	WARNER BROS TELEVISION - YOUNG...	Secondary Phone	
Production Title	YOUNG SHELDON		

Approximate Footage 0 - 300

Date(s) 9/28/2018 to 9/28/2018 **Time(s)** 14:00 to 22:00

NOT A PERMIT

Permit #F00141843-A

R3-1 R3-2 R11-4 R11-2 SC3 M4-10(L) M4-10(R) W20-2 W20-3

- TRAFFIC SIGNAL
- TRAFFIC CONE
- TYPE I W/ SIGN
- HIGH LEVEL WARNING DEVICE

ALL TRAFFIC CONTROL WILL BE INSTALLED TO MEET OR EXCEED THE LATEST CA-MUTCD MINIMUM REQUIREMENTS

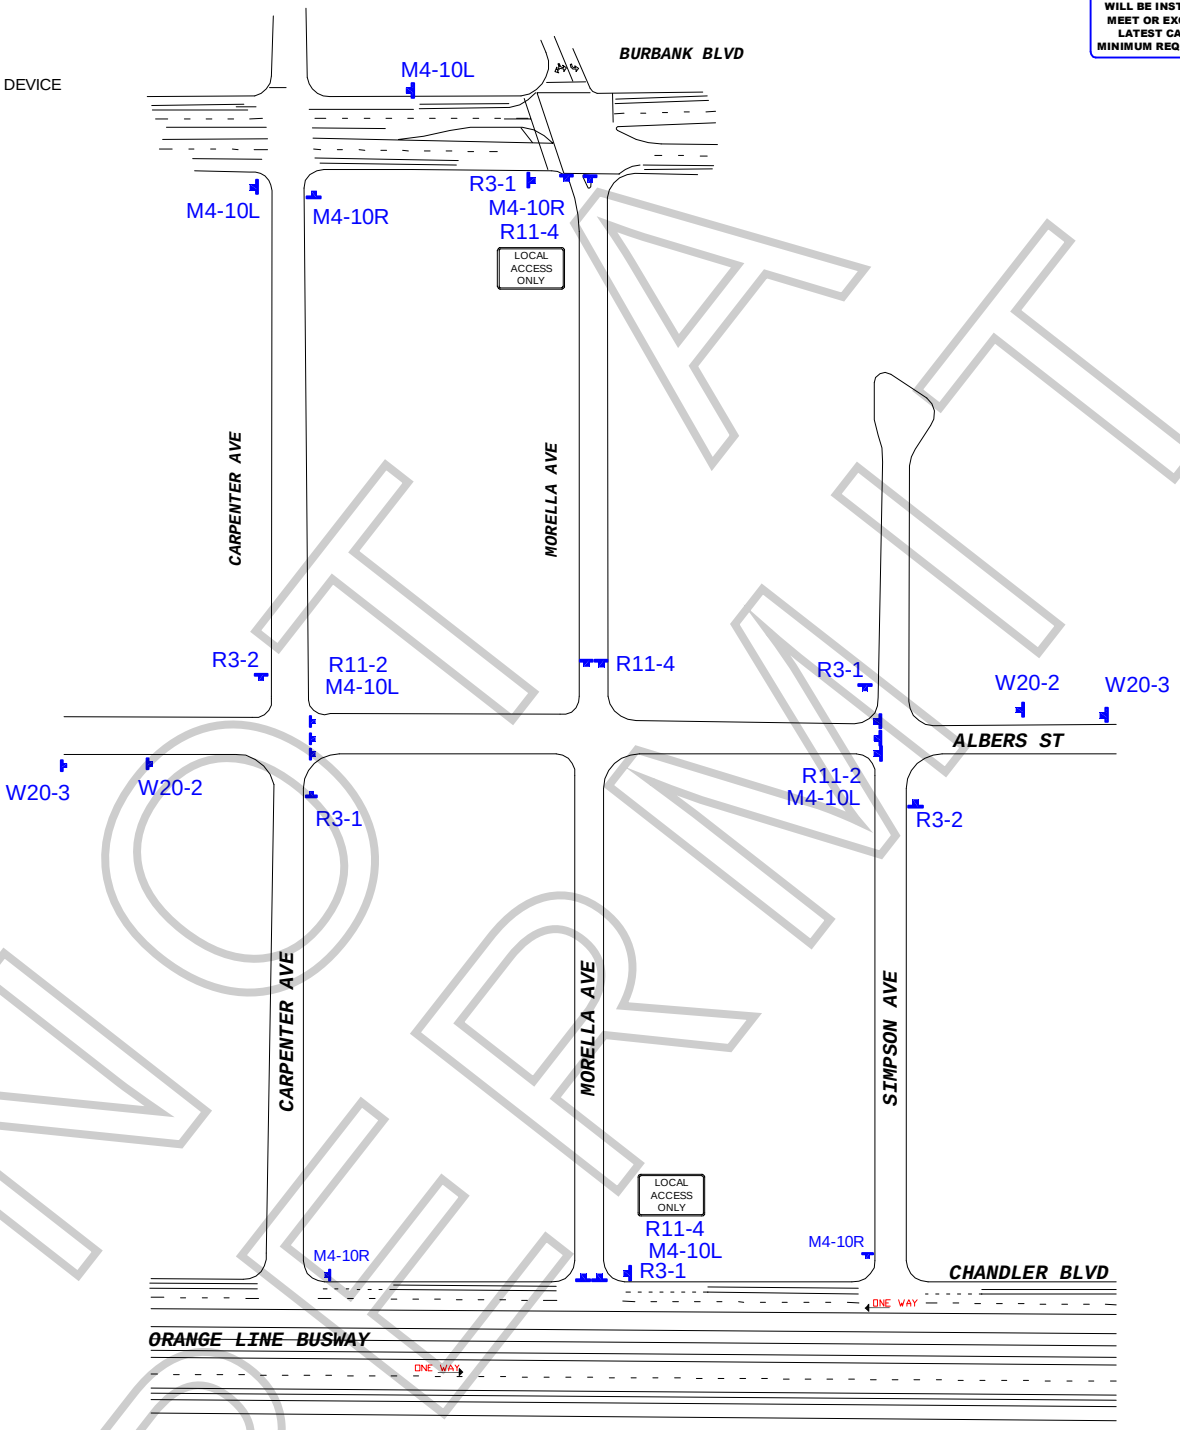

NOT A PERMIT

TCP FOR: YOUNG SHELDON SEASON 2

LOCATION:
MORELLA CLOSURE FROM ALBERS TO CHANDLER
ALVERS CLOSURE FROM CARPENTER TO SIMPSON
LOS ANGELES, CALIFORNIA

CONTACT:
KEI ROWAN-YOUNG
PH# 310.923.5102

JCL TRAFFIC SERVICES
(213) 622-9775
C31-CA Lic # 805357

DATE	REVISIONS	DRAFTER: MARIO MENJIVAR
		SCALE: N.T.S.
		FILM LA: HANS

WORK ZONE TRAFFIC CONTROL PLAN
GENERAL NOTES

1. DATE/TIME: 9-28-18 FROM 14:00 HOURS TO 22:00 HOURS.

2. ALL SIGNING, STRIPING, AND TRAFFIC CONTROL DEVICES SHALL CONFORM TO THE (CURRENT) STATE OF CALIFORNIA DEPARTMENT OF TRANSPORTATION (CALTRANS) STANDARD PLANS AND STANDARD SPECIFICATIONS, CALIFORNIA MUTCD, AND ANY ADDENDUMS THERETO, AND AS SHOWN ON THESE PLANS, SYMBOLS AND ABBREVIATIONS USED ARE SHOWN ON CALTRANS STANDARD PLANS.
3. THERE WILL BE NO INTERFERENCE WITH TRAFFIC SIGNALS OR CROSSWALKS.
4. CONES WILL BE 28" MINIMUM HEIGHT AND HAVE REFLECTORIZED SLEEVES FOR NIGHT WORK.
5. POLICE WILL DIRECT TRAFFIC IF NECESSARY.